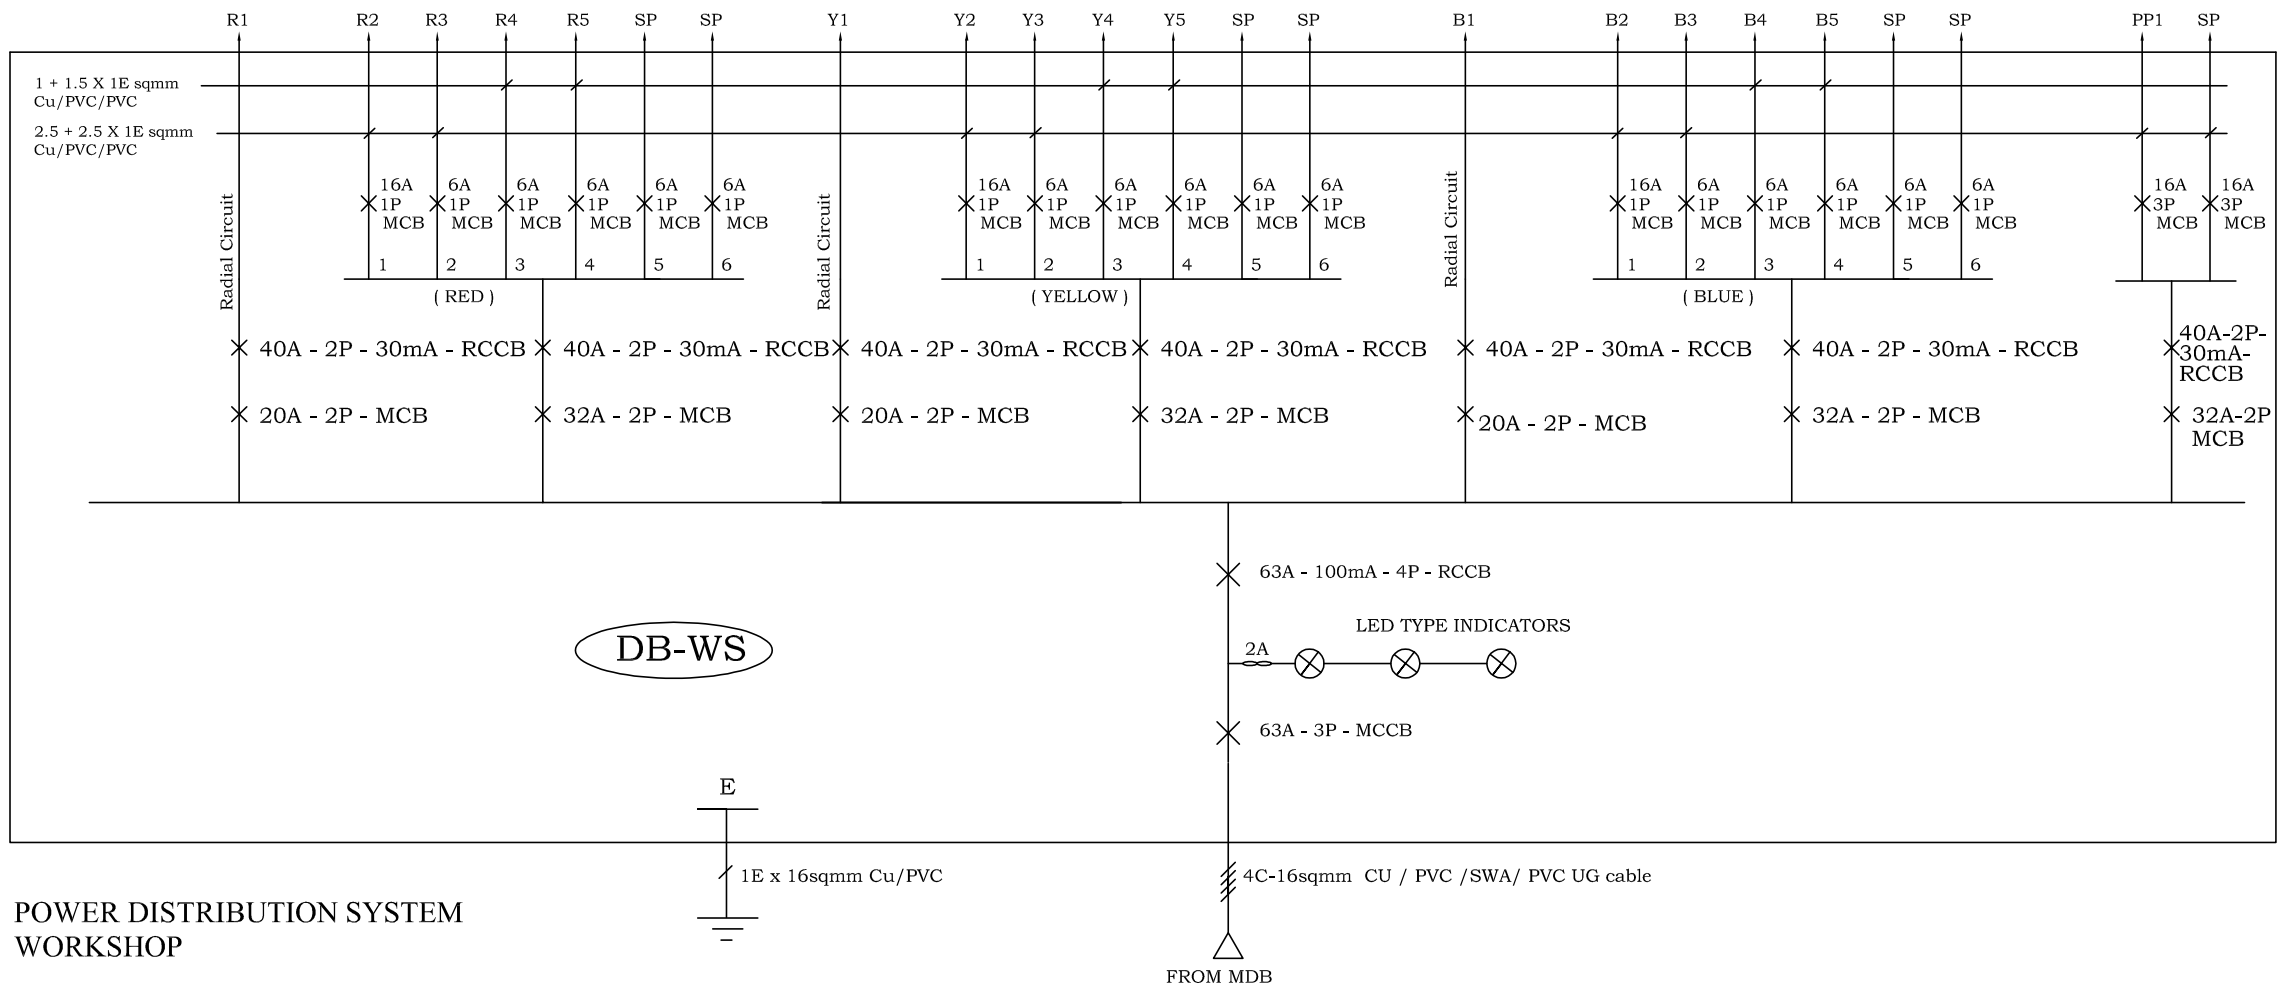

POWER DISTRIBUTION SYSTEM
WORKSHOP

IP 54 - POWDER COATED FLUSH MOUNTED METAL ENCLOSURE WITH PLAIN HINGED DOOR

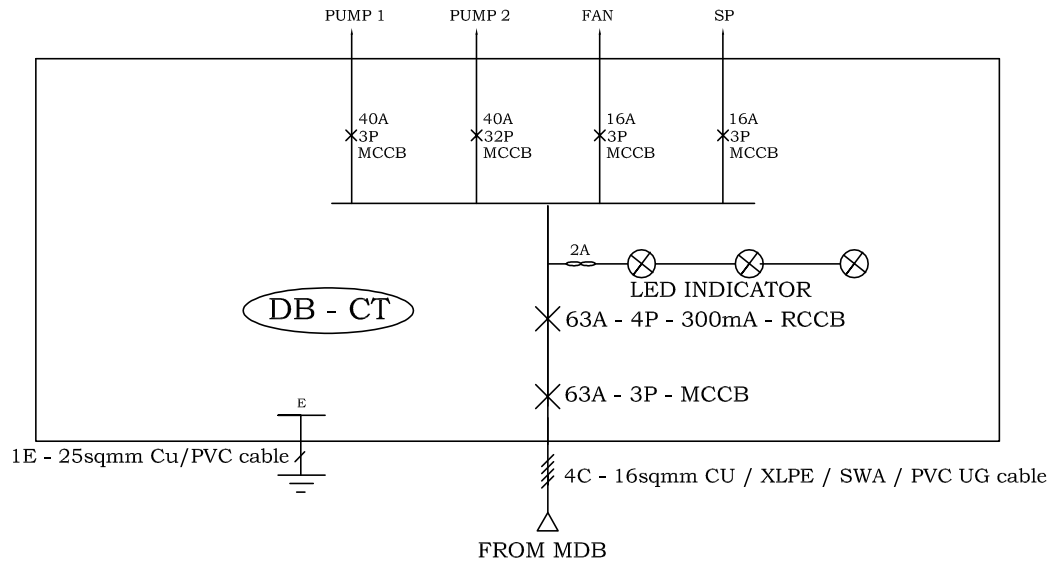

IP 65 - POWDER COATED FLUSH MOUNTED METAL ENCLOSURE WITH PLAIN HINGED DOOR

POWER DISTRIBUTION SYSTEM COOLING TOWER

PROJECT-:

PROPOSED INJECTION MOULDING FACTORY FOR ANTE LECO METERING COMPANY AT BANDARAGAMA

TITLE

DISTRIBUTION DIAGRAMS

NOTES

THIS DRAWING MUST NOT BE COPIED OR USED BY OTHERS WITHOUT THE WRITTEN CONSENT OF ARCHITREND CONSULTANTS.

ALL DIMENSION ARE IN MILLIMETERS

DESIGNATION	NAME		
Principal Architect	L.S. Perera		
Electrical Engineer	S.R.Himanthaka		
Drawn by	DTN		
Checked by			
Drawing No	AT/LECO/BAN/441/TEND/ELE/05		
Drawing Path			
Date 27 - April - 2016	Issued Date	Scale	NTS
REVISION	Date —	Drawn by —	
Revise Drawing No	— — —		
Applicant Signature			

A1

Sheet no -:

05-ELE

ARCHITREND CONSULTANTS
Chartered Architects, Engineers,
Quantity Surveyors &
Interior Designers.
No.35,
Vihara Mawatha,
Pepiliyana.
Tel : 011 - 4337787
Fax : 011 - 2724755
E - mail : architrendlsp@gmail.com
Web : www.architrend.lk